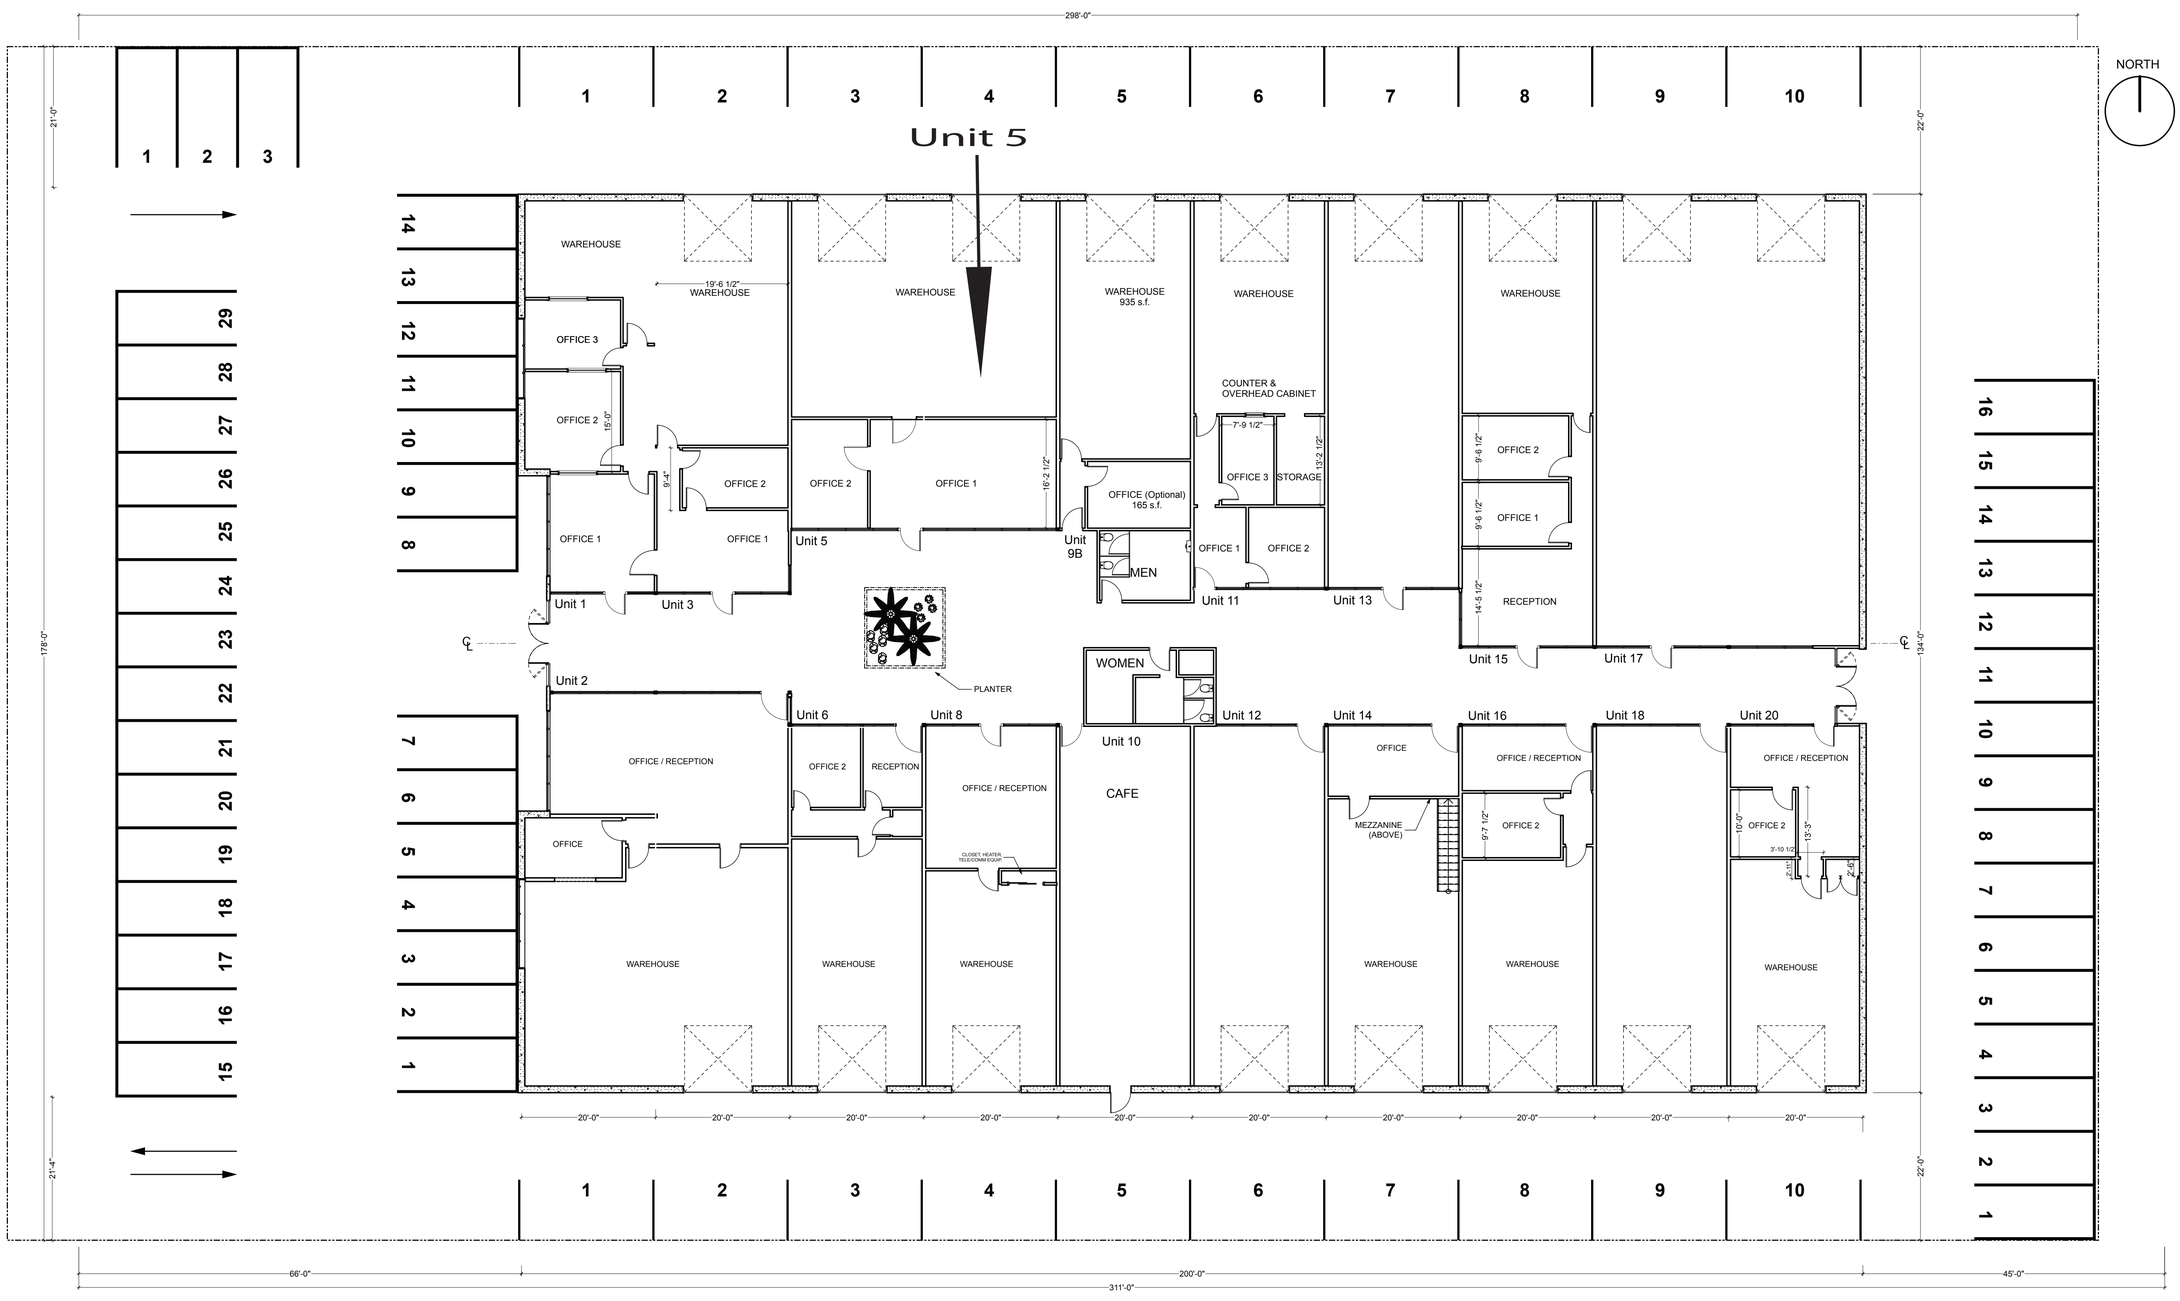

Aesthetic Systems Design
!"#$%&'()*+,-&.*()/ *-0#1
Jef Biesinger
Architectural Designe r
4343 3rd Street #B
San Francisco, Ca. 94124
jef.biesinger@gmail.com
415.663.6681

PROJECT NAME

MAHLER
OFFICE
COMPLEX

PROJECT LOCATION

833 Mahler Rd.
Burlingame, Ca

PROJECT #

PROJECT OWNER

Urban Properties
Jim Forbes
650.877.8300
www.sfoindustrial.com

MARK	DATE	DESCRIPTION

DESIGNER JEF BIESINGER
FILE MAHLER DWG 1.5.6.pln
DATE FEBRUARY 27, 2012
SCALE

SHEET TITLE

FLOOR PLAN

SHEET #

A1